27 rue de Choiseul

27 Rue de Choiseul, 75009 Paris, France

Reste à faire Electricité - Rapport hebdomadaire

Created: 12-02-2021
Creator: Bob Super (@BSU)
Status: Priorité 1, Priorité 2, Priorité 3
Dates: 11-21-2021 - 11-28-2021

Recipients

hbrown@fieldwire.com,

27 rue de Choiseul

12-02-2021

#	Description	Category	Plan	Assignee	Status
44	Basse tension	-	A2.01-2	@HBR	Overdue - 10-27-2021
41	Revêtement de sol	-	A2.01-2	@HBR	Priorité 1 - 09-29-2021
47	Méchanique	-	A2.01-2	@CCO	Priorité 2 - 09-29-2021
46	Plomberie	-	A2.01-2	@HBR	Priorité 2 - 09-29-2021
45	Peinture	-	A2.01-2	@HBR	Priorité 2 - 09-29-2021

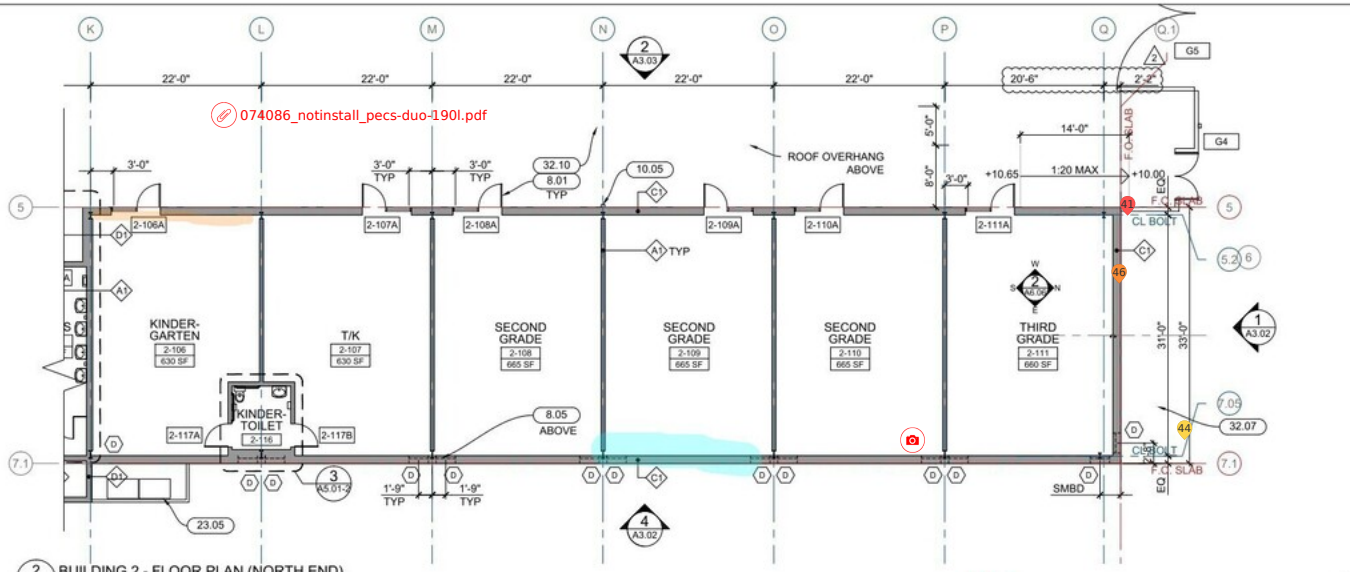

2 BUILDING 2 - FLOOR PLAN (NORTH END)
A2.01-2 SCALE: 1/8" = 1'-0"

Verifier
notice
sprinkler

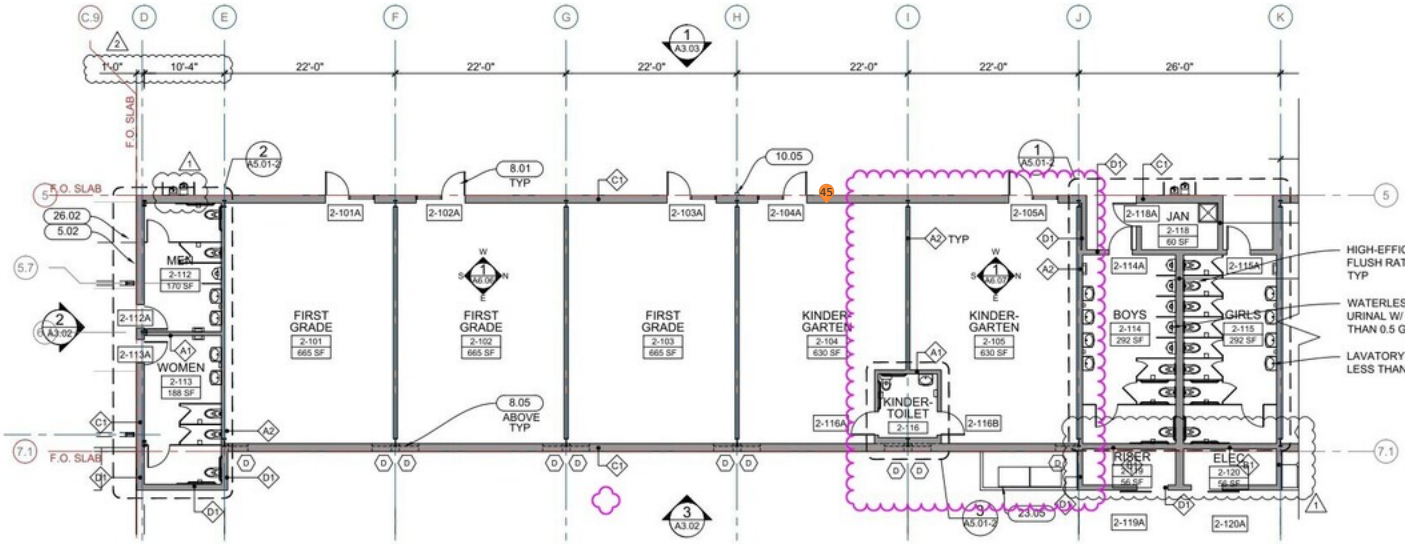

1 BUILDING 2 - FLOOR PLAN (SOUTH END)
A2.01-2 SCALE: 1/8" = 1'-0"

Scale 0 4 8 16 ft.

KEYNOTES

PLANS & ELEVATIONS

3.01 CONCRETE WALL (SSD)
3.02 CONCRETE STAIR (SSD)
3.03 SLAB-ON GRADE CONCRETE (SCD, SSD)
3.04 CONC PLANTER W/ CURBS (SLD, SCD)
3.05 CONTROL JOINT
3.06 CONCRETE CURB (SCD, SSD)
3.07 CONCRETE FOUNDATION (SSD)
3.08 TROWEL CONC STAIR NOSING (SCD)
3.09 RUNNEL (SCD)

5.01 METAL GUARDRAIL
5.02 METAL HANDRAIL
5.03 STRUCTURAL STEEL (SSD)
5.04 SHEET METAL
5.05 RIBBED METAL PANEL SIDING
5.06 PERFORATED METAL FIN
5.07 EXPOSED METAL DECKING

6.01 WOOD SIDING
6.02 WOOD POST (SSD)
6.03 EXPOSED WOOD BEAM (SSD)
6.04 EXPOSED WOOD RAFTERS (SSD)
6.05 PLYWOOD PANEL
6.06 P-LAM COUNTERTOP
6.07 WOOD 3X DECKING
6.08 WOOD TRIM
6.09 BUILT-IN CASEWORK
6.10 FURNISHING (ALLOWANCE)

7.01 STANDING SEAM METAL ROOF
7.02 SHEET METAL GUTTER
7.03 SHEET METAL FLASHING
7.04 METAL PIPE DOWNSPOUT
7.05 ROOF VENTS
7.06 INSULATION
7.07 ALUMINUM REGLET TRIM

8.01 METAL DOORS AND FRAMES
8.02 METAL & GLASS DOORS AND FRAMES
8.03 SOLID WOOD DOORS
8.04 ACCESS DOORS AND PANELS
8.05 WINDOWS AND FRAMES
8.06 METAL AND PLASTIC SKYLIGHTS
8.07 SUPPLY AIR

9.01 GYPSUM BOARD
9.02 LINED INSULATION
9.03 FRP O/ GYP BD
9.04 SUSPENDED ACOUSTICAL CEILING TILES
9.05 SUSPENDED GYPSUM BOARD CEILING
9.06 RUBBER BASE
9.07 TILE WAINSCOT
9.08 COVED TILE BASE

10.01 ROOM SIGNAGE
10.02 ACCESSIBLE ENTRANCE SIGNAGE
10.03 TOILET AND BATH ACCESSORIES
10.04 TOILET PARTITIONS
10.05 FIRE EXTINGUISHER CABINET
10.06 METAL SHELVING
10.07 FIRE DEPT. KNOX BOX

12.01 RESIDENTIAL APPLIANCES
12.02 BICYCLE RACKS
12.03 TRASH & RECYCLING RECEPTACLES

21.01 FIRE SPRINKLER RISER
21.02 FIRE SPRINKLER HEAD
21.03 FIRE HYDRANT

22.01 PLUMBING FIXTURES & FITTINGS (SPD)
22.02 HOSE BIBB (SPD)
22.03 PLUMBING ROOF VENT (SPD)
22.04 RAINWATER SYSTEM (SPD)

23.01 MECHANICAL ROOF VENT (SMD)
23.02 MECHANICAL RADIATOR (SMD)
23.04 EXHAUST FAN (SMD)
23.05 MECHANICAL UNIT (SMD)

26.01 ELECTRICAL EQUIPMENT, DEVICES (SED)
26.02 LIGHTING FIXTURE (SED)
26.03 FIRE ALARM SYSTEM
26.04 CEILING FAN
26.05 PV PANELS, BY OWNER
26.07 WEATHER STATION

27.01 AUDIO-VIDEO DEVICES, BY OWNER
27.02 DATA DEVICE, BY OWNER
27.03 CONDUIT, RING & STRING

32.01 (E) ASPHALT, PATCH AS REQD (SCD), BO
32.02 PERMEABLE PAVERS
32.04 METAL GREEN SCREEN DEVICE
32.05 IRRIGATION (SLD)
32.06 PLANTING, BY OWNER
32.07 METAL FENCING & GATE
32.08 DECOMPOSED GRANITE (SLD)
32.09 PAVEMENT STRIPING, BY OWNER
32.10 BIOSWALE (SLD, SCD)

33.01 FOUNDATION DRAINAGE
33.02 STORM DRAIN (SCD), BY OWNER

Project Title:

Design Firm:

Consultant:

Stamp:

No.	Description	Date
1	PERMIT RESUBMITTAL	09/10/14
2	CONSTRUCTION SET	10/30/14

Issue Note:
CONSTRUCTION SET
10/30/2014

Project ID:
File Name: VA_A2.01-2
Drawn by: VAO
Checked by:
Plot Date:
Scale: AS NOTED

Sheet Title:
Building 2 Floor Plans

Sheet No.:
A2.01-2

10/31/2014 1:58:10 PM